CON-FORCE

610 x 1525 x 1015 '3M-200' Cabinet Base

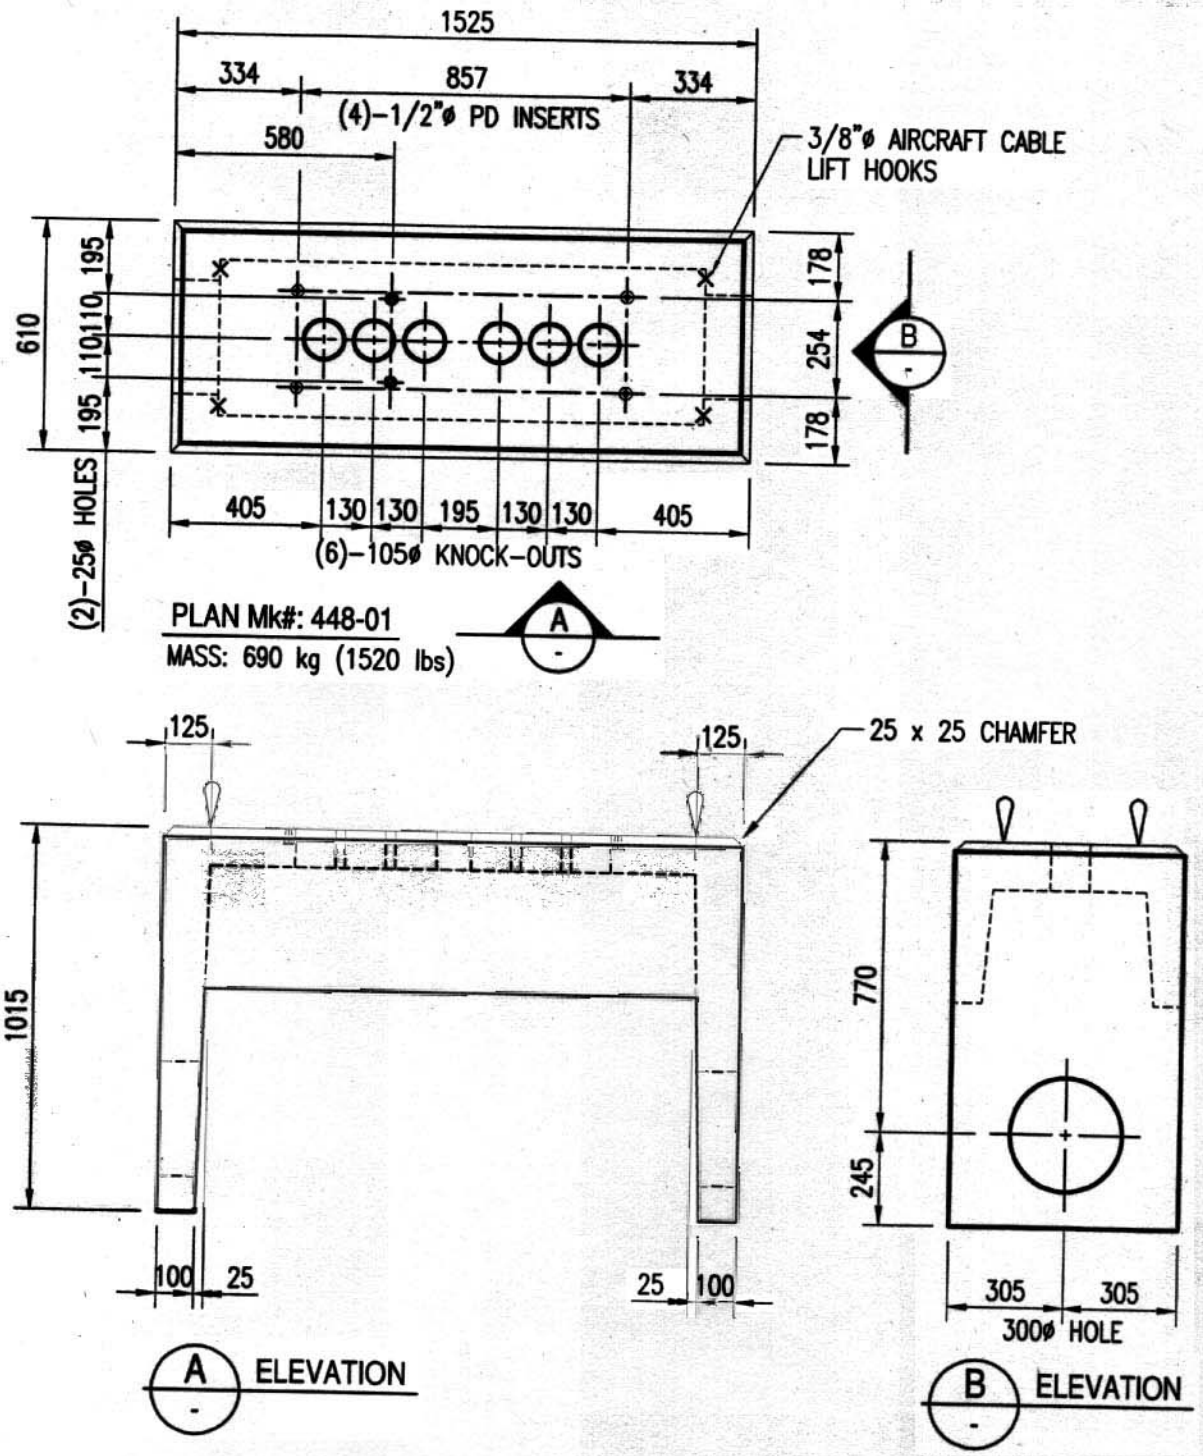

Con-Force Structures Limited
PRECAST / PRESTRESSED CONCRETE

Standard Product

4-0048